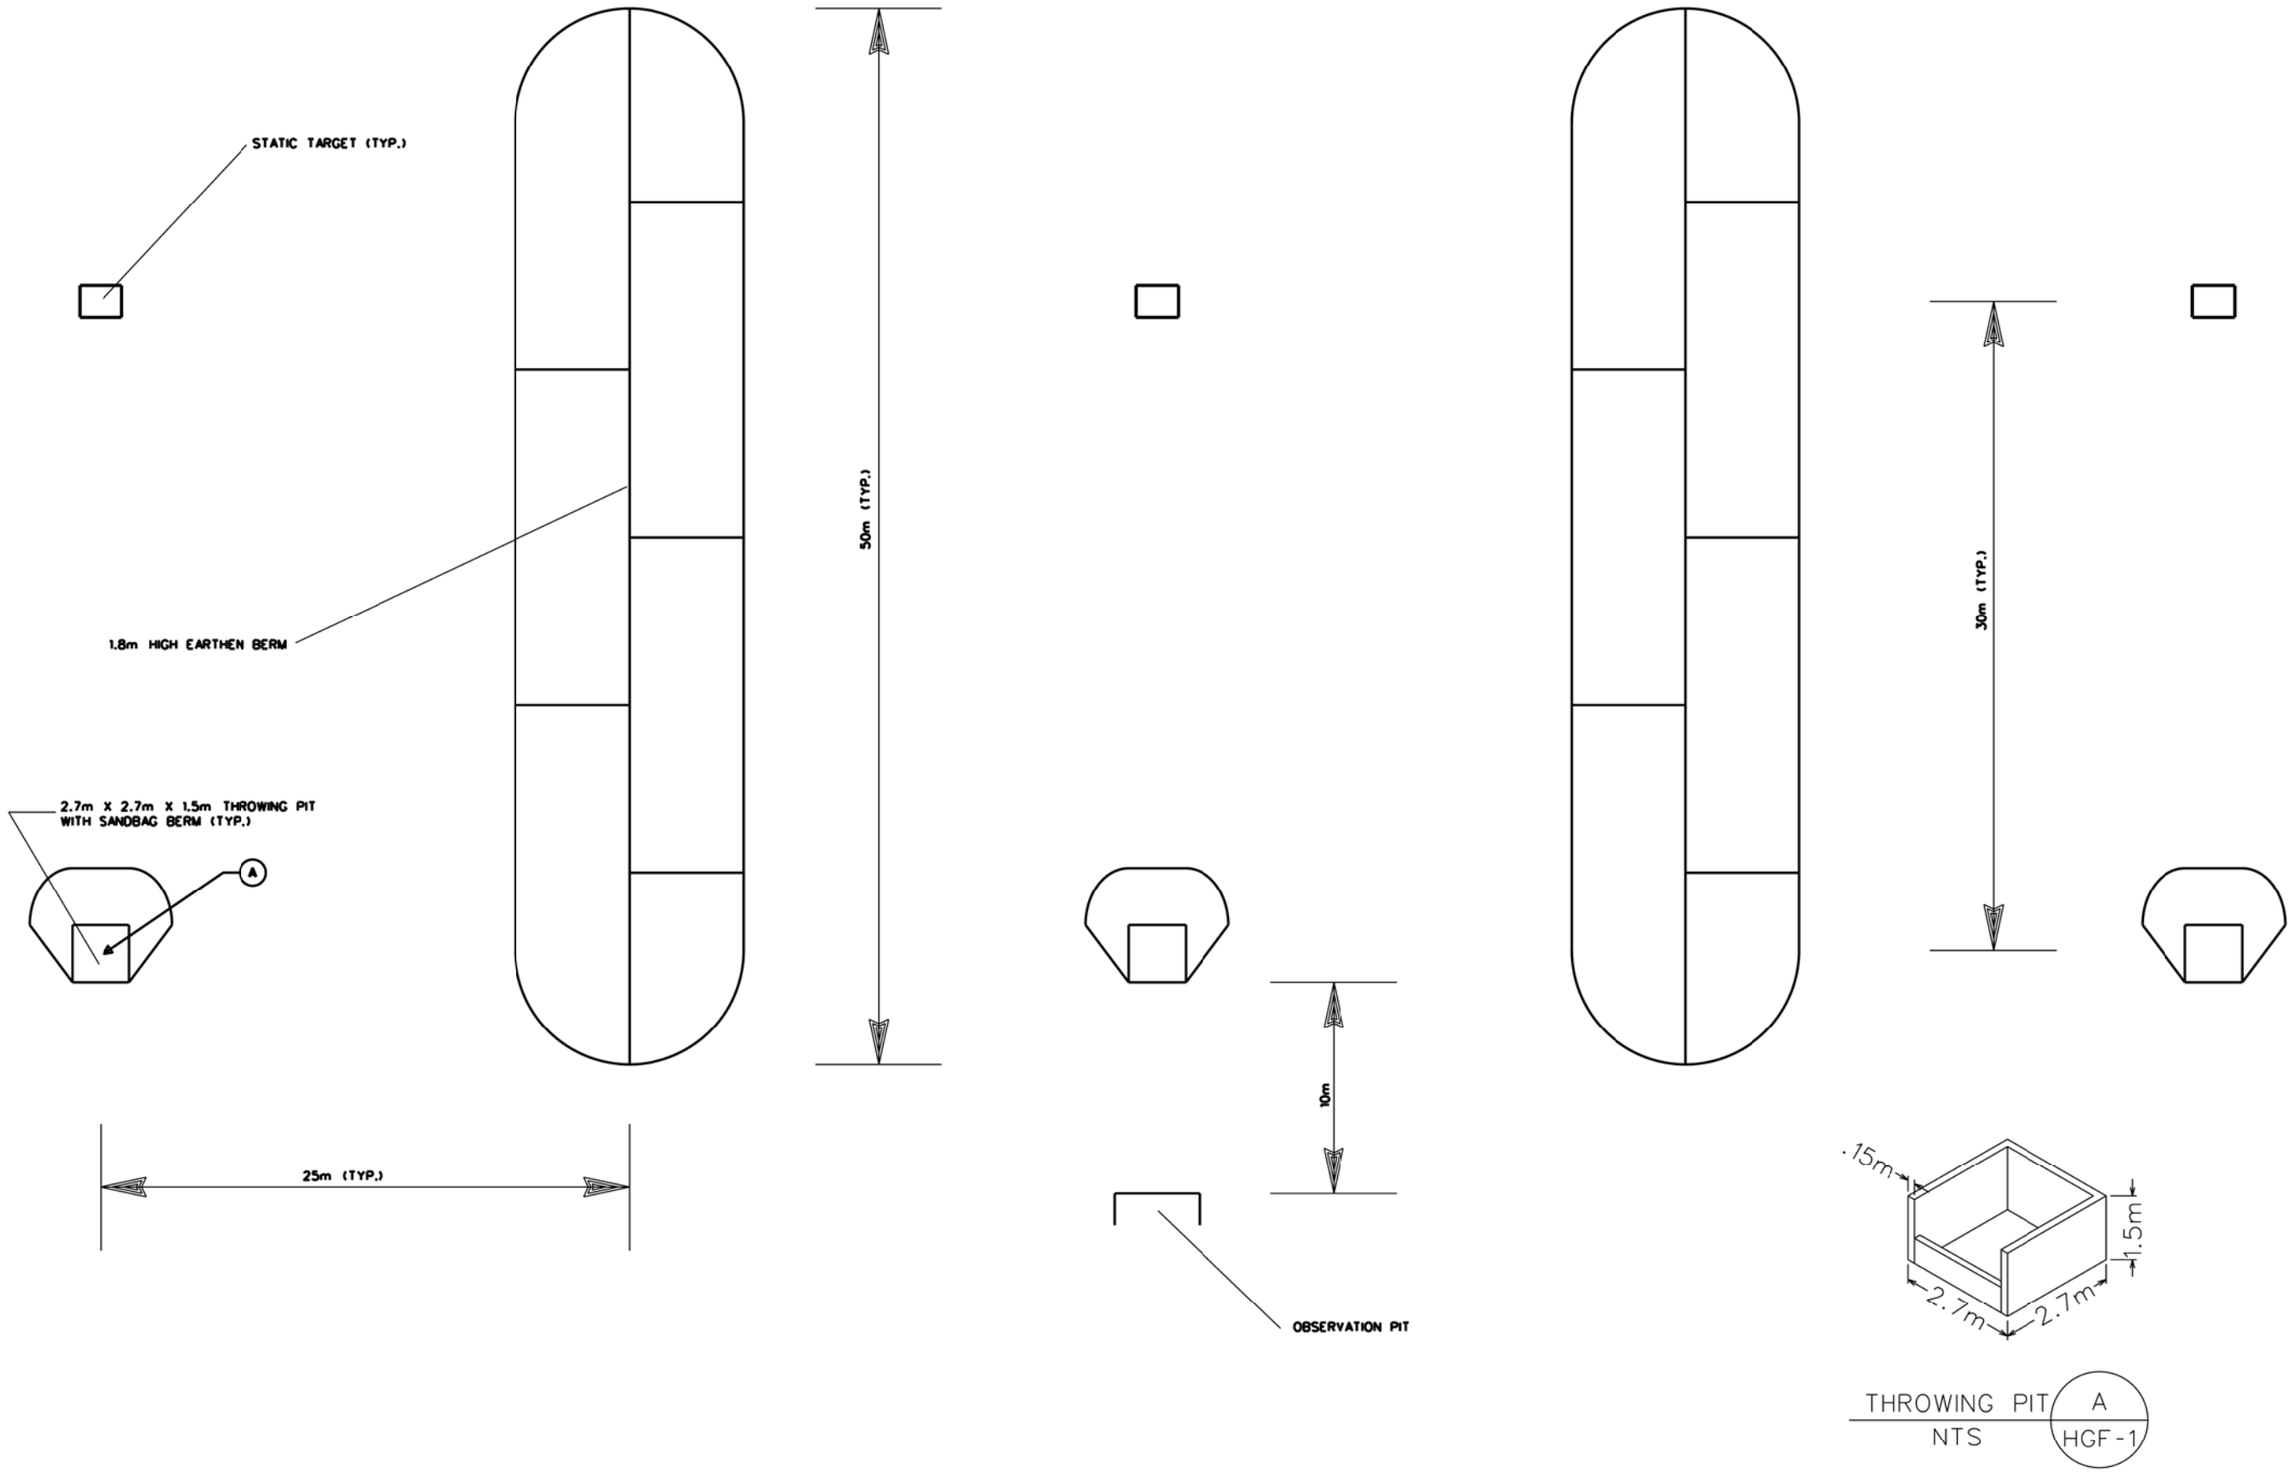

US Army Corps of Engineers

Rev #	Description	Date	Approved

Designed by: | Date: | Rev.
Dwn by: | Ckd by: | Design file no.
Reviewed by: | Drawing code:
Submitted by: | File name: Plot date: Plot scale:

U. S. ARMY ENGINEERING AND SUPPORT CENTER, HUNTSVILLE
HUNTSVILLE, ALABAMA

OCTOBER 2008

RANGE AND TRAINING LAND PROGRAM
STANDARD DESIGN MANUAL

FCC= 17883
HAND GRENADE FAMILIARIZATION RANGE

Sheet reference number:
HGF-1
Sheet of